



A-78 4504-116 144 213
UNCLASSIFIED
576.062


M-3

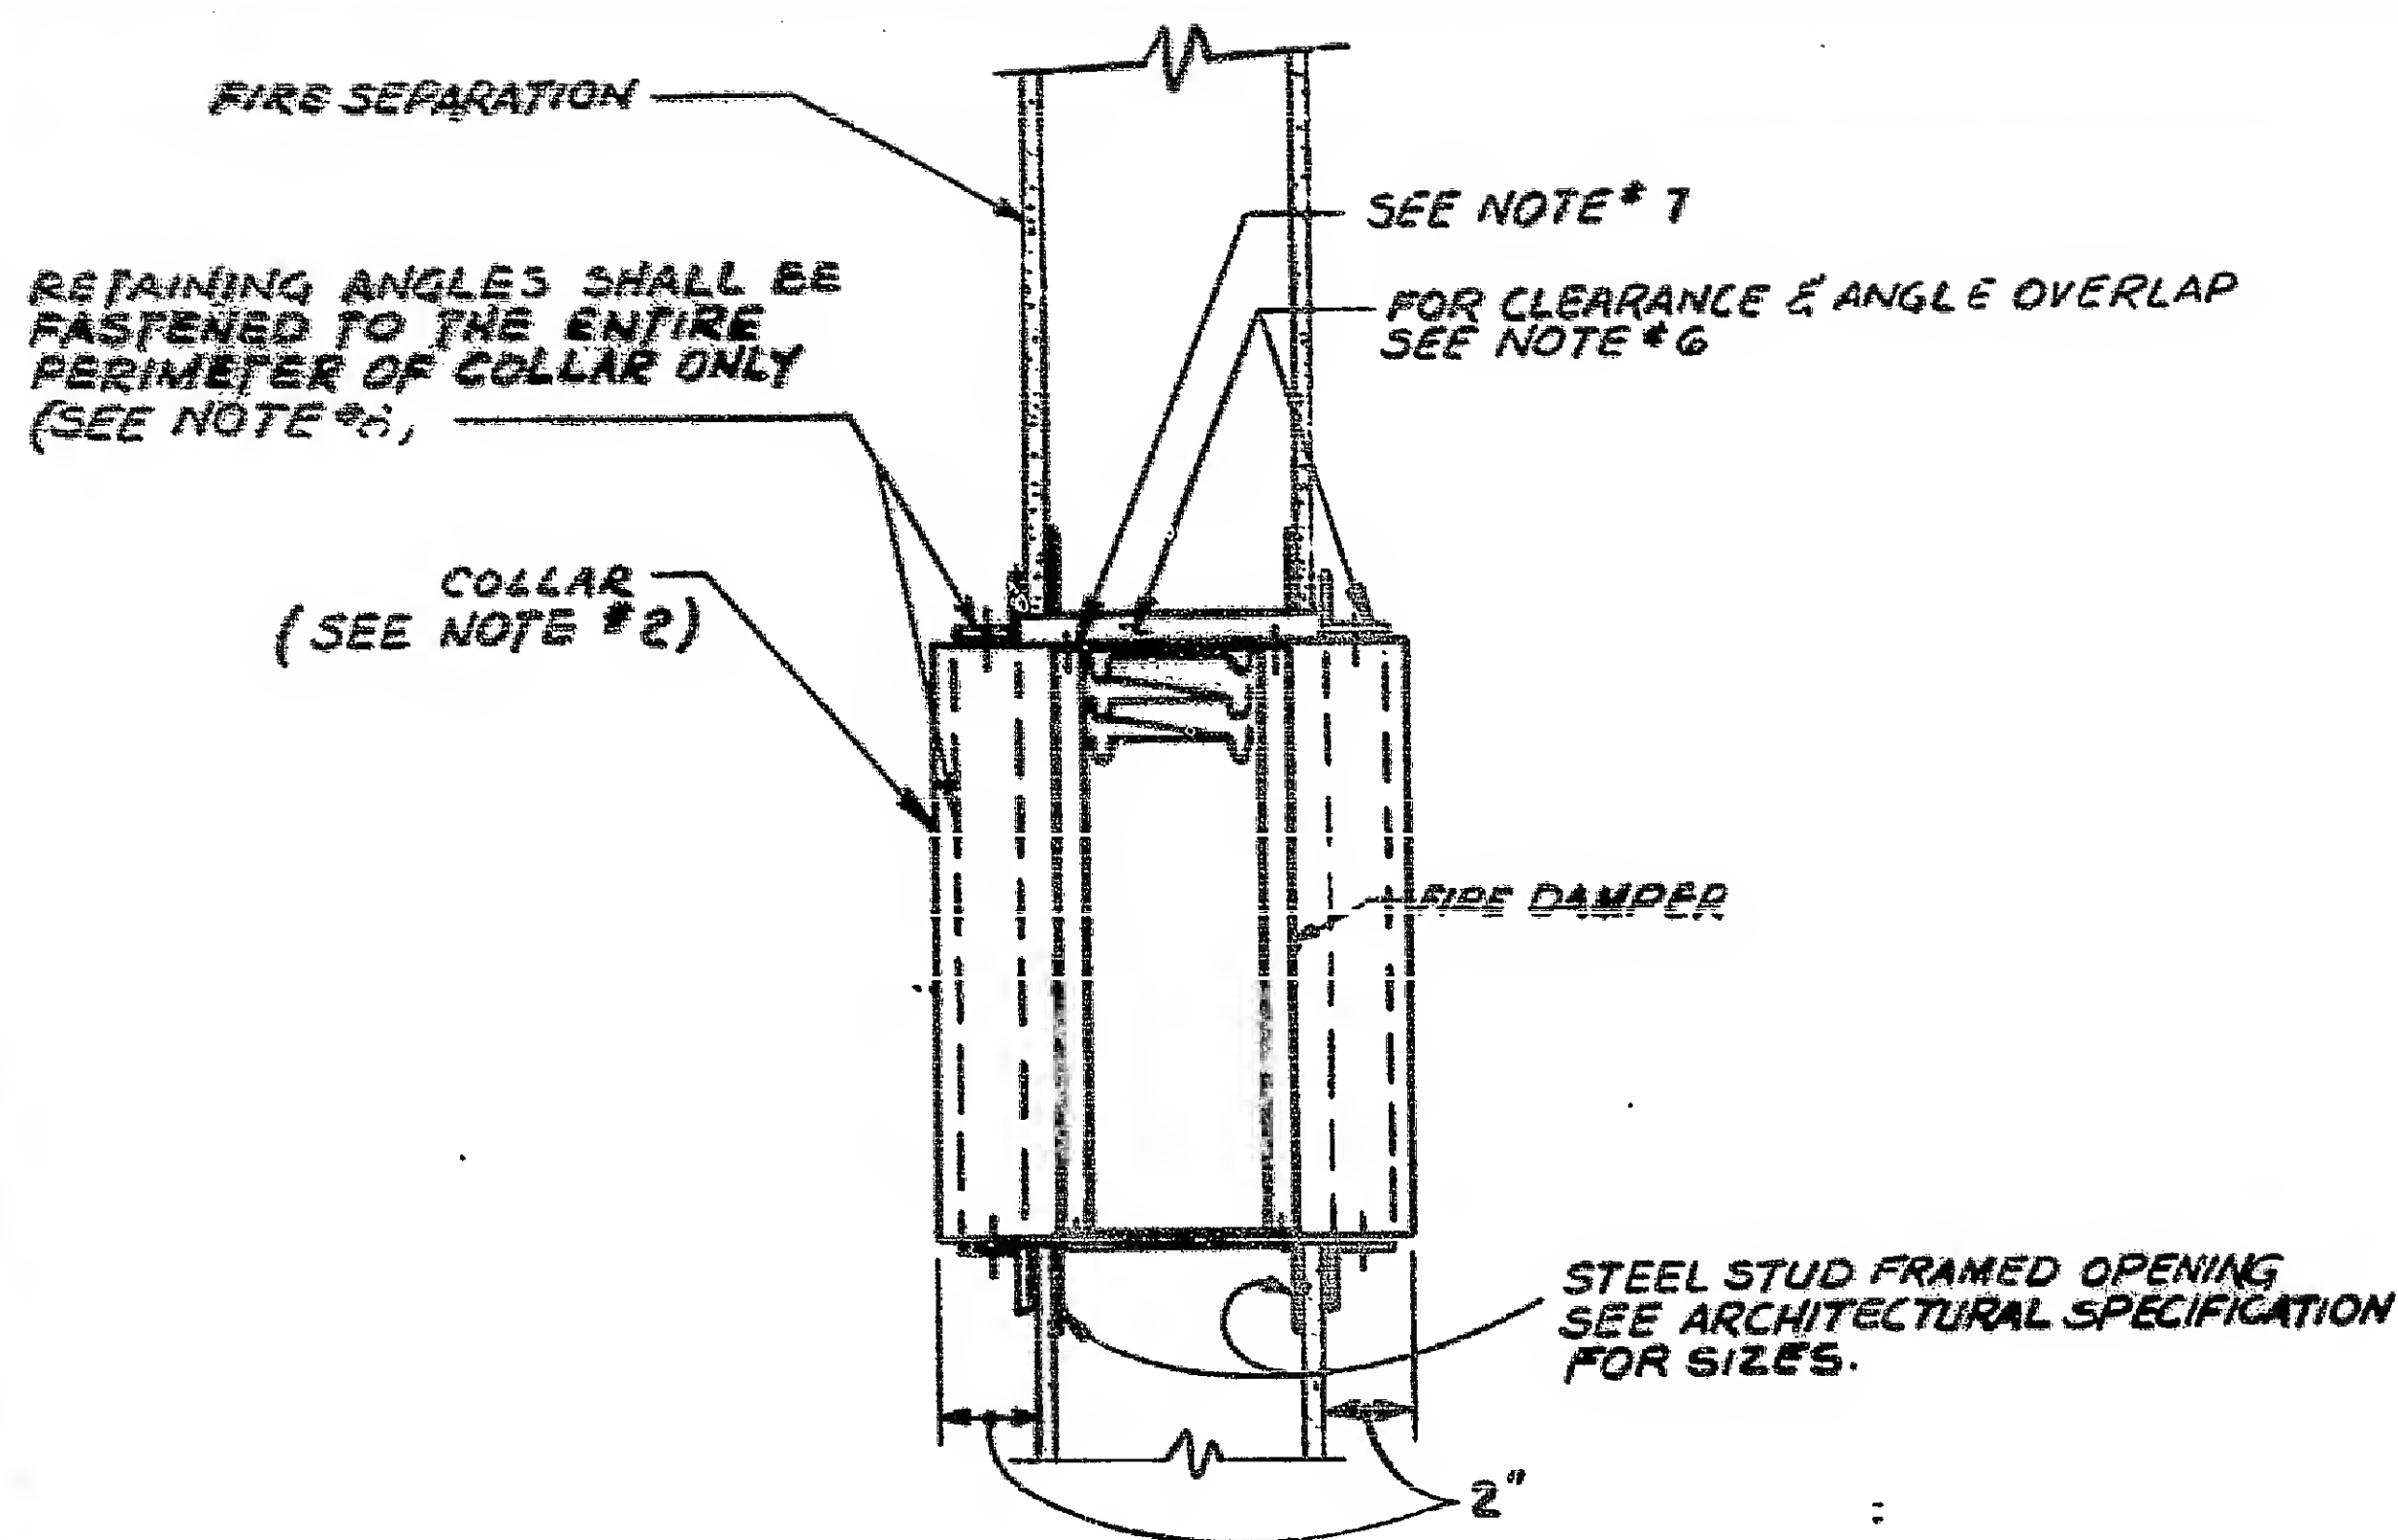


TRANSFER DUCT WITH TYPE "A" FIRE DAMPER

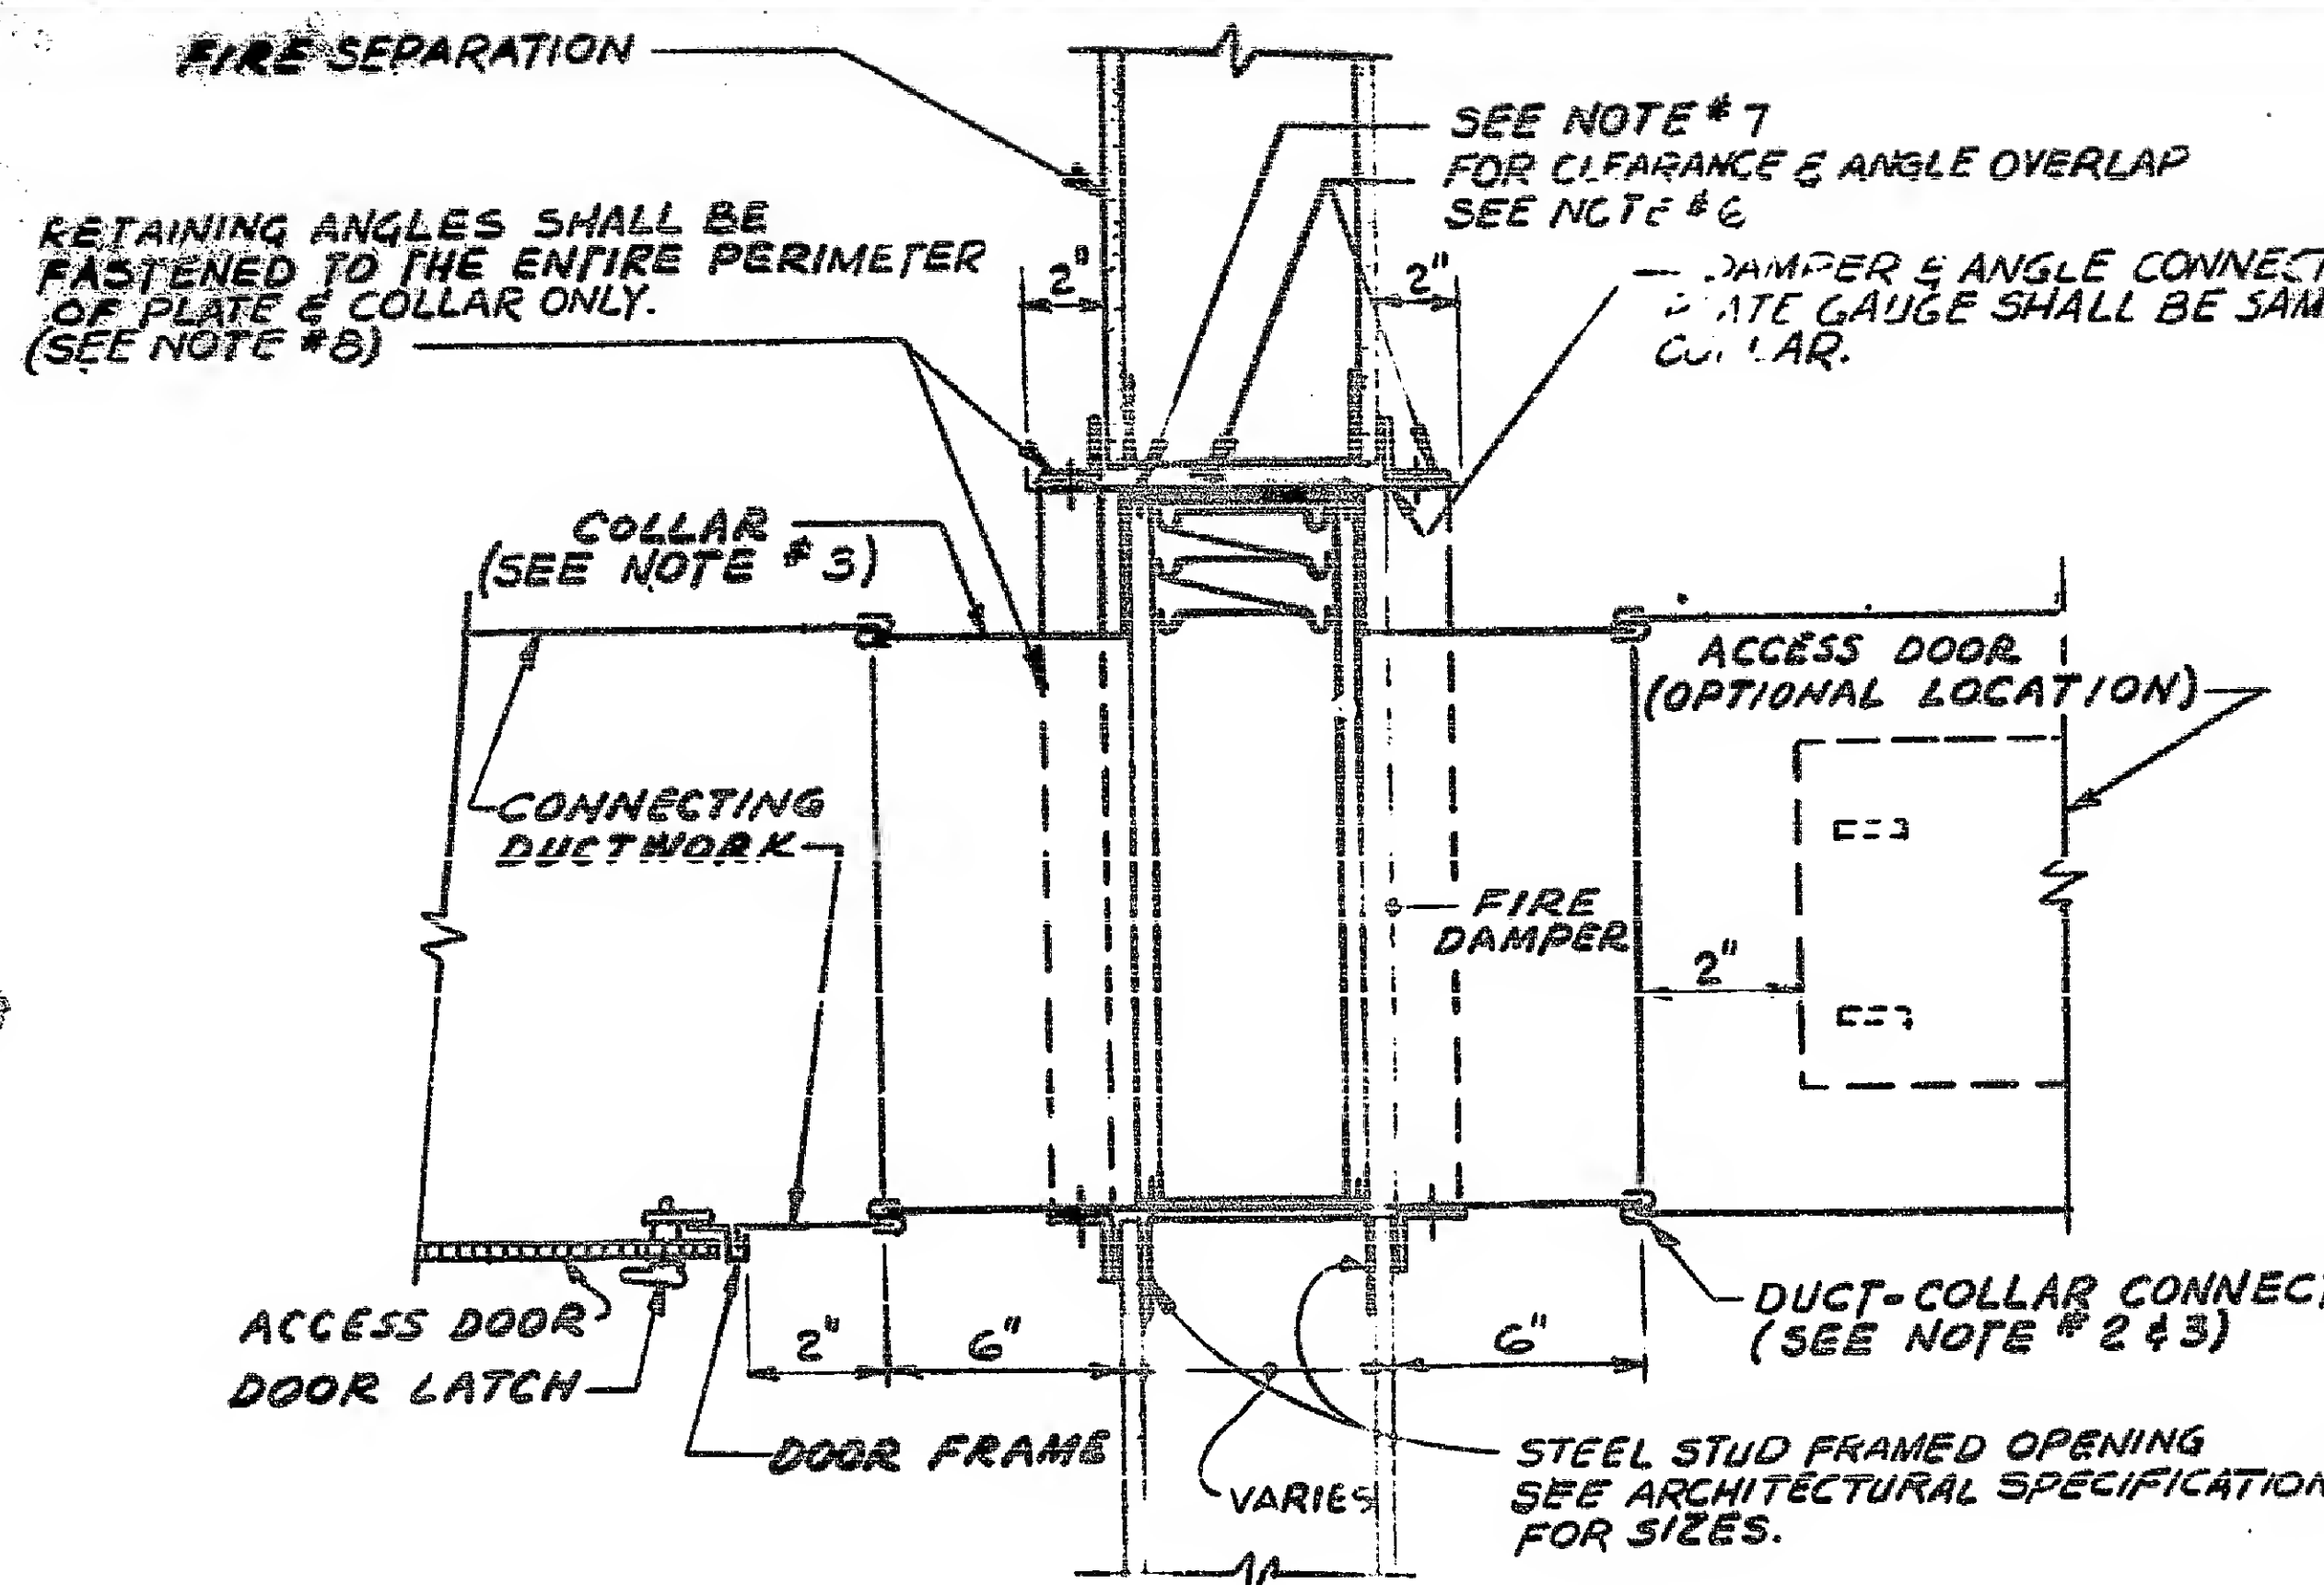

BRANCH OR MAIN DUCT WITH TYPE "B" FIRE DAMPER

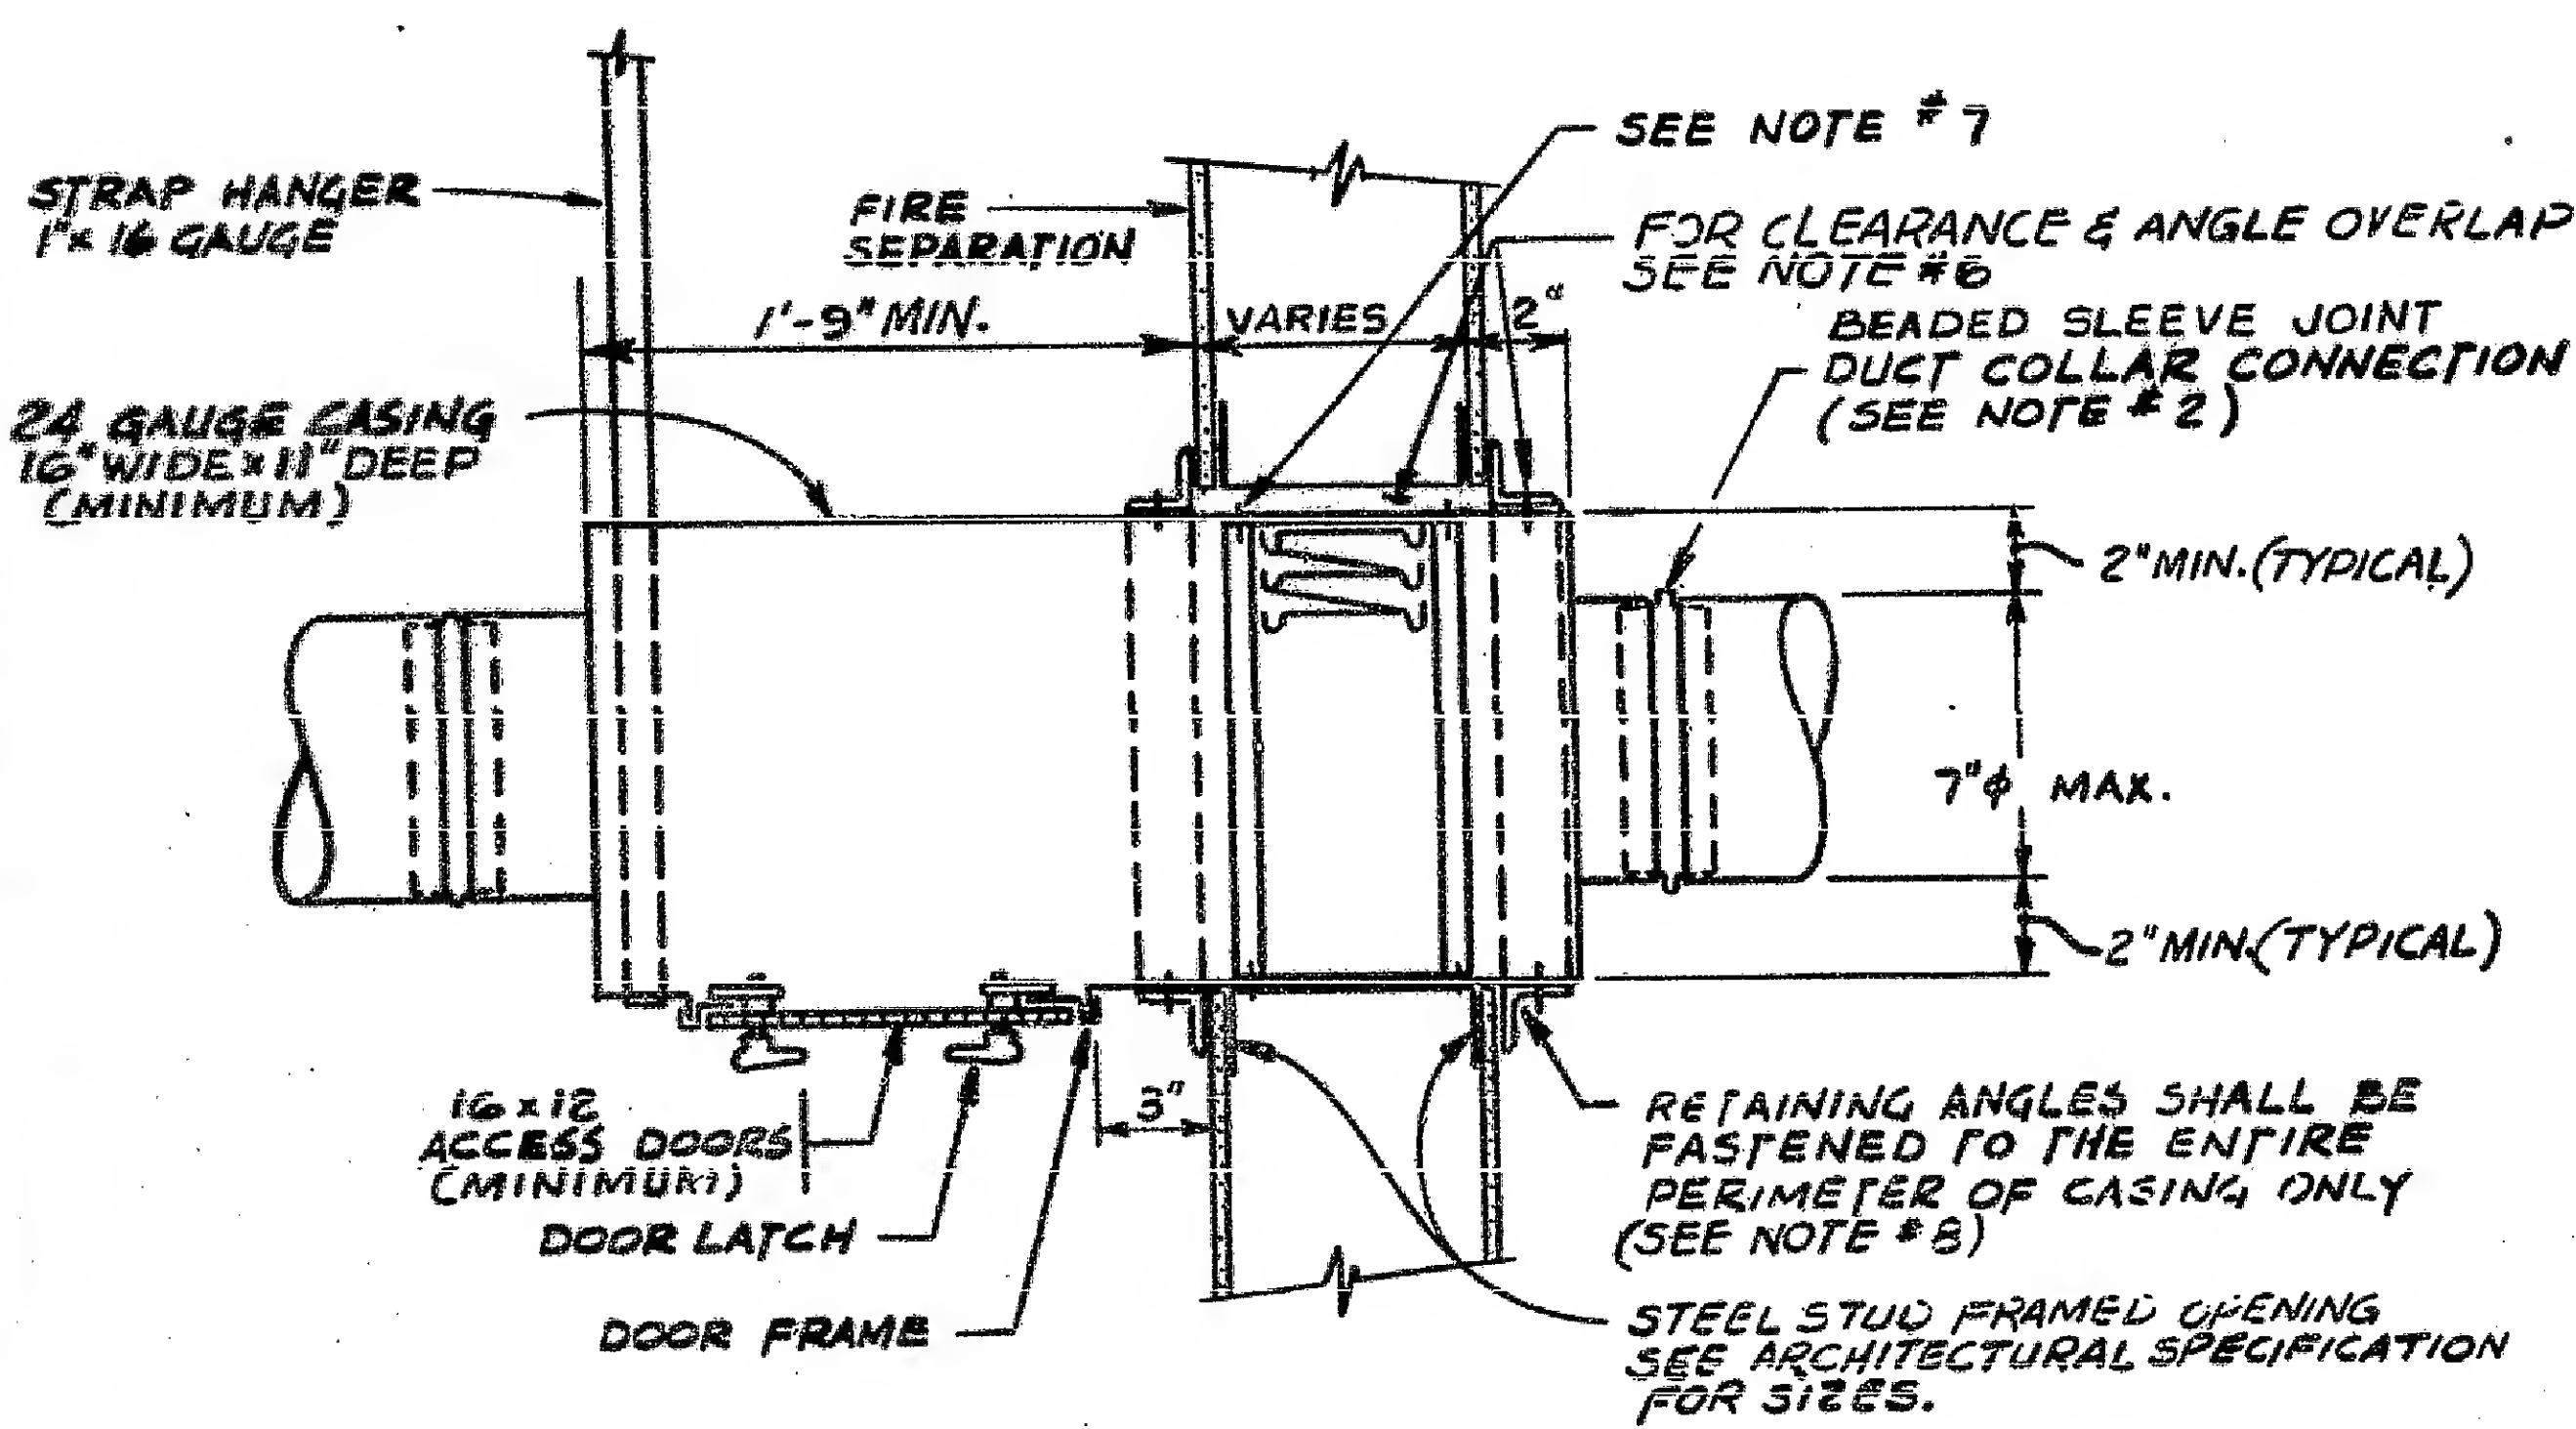

DETAIL OF FINGER OR FLEXIBLE ROUND DUCT
WITH TYPE "B" FIRE DAMPER

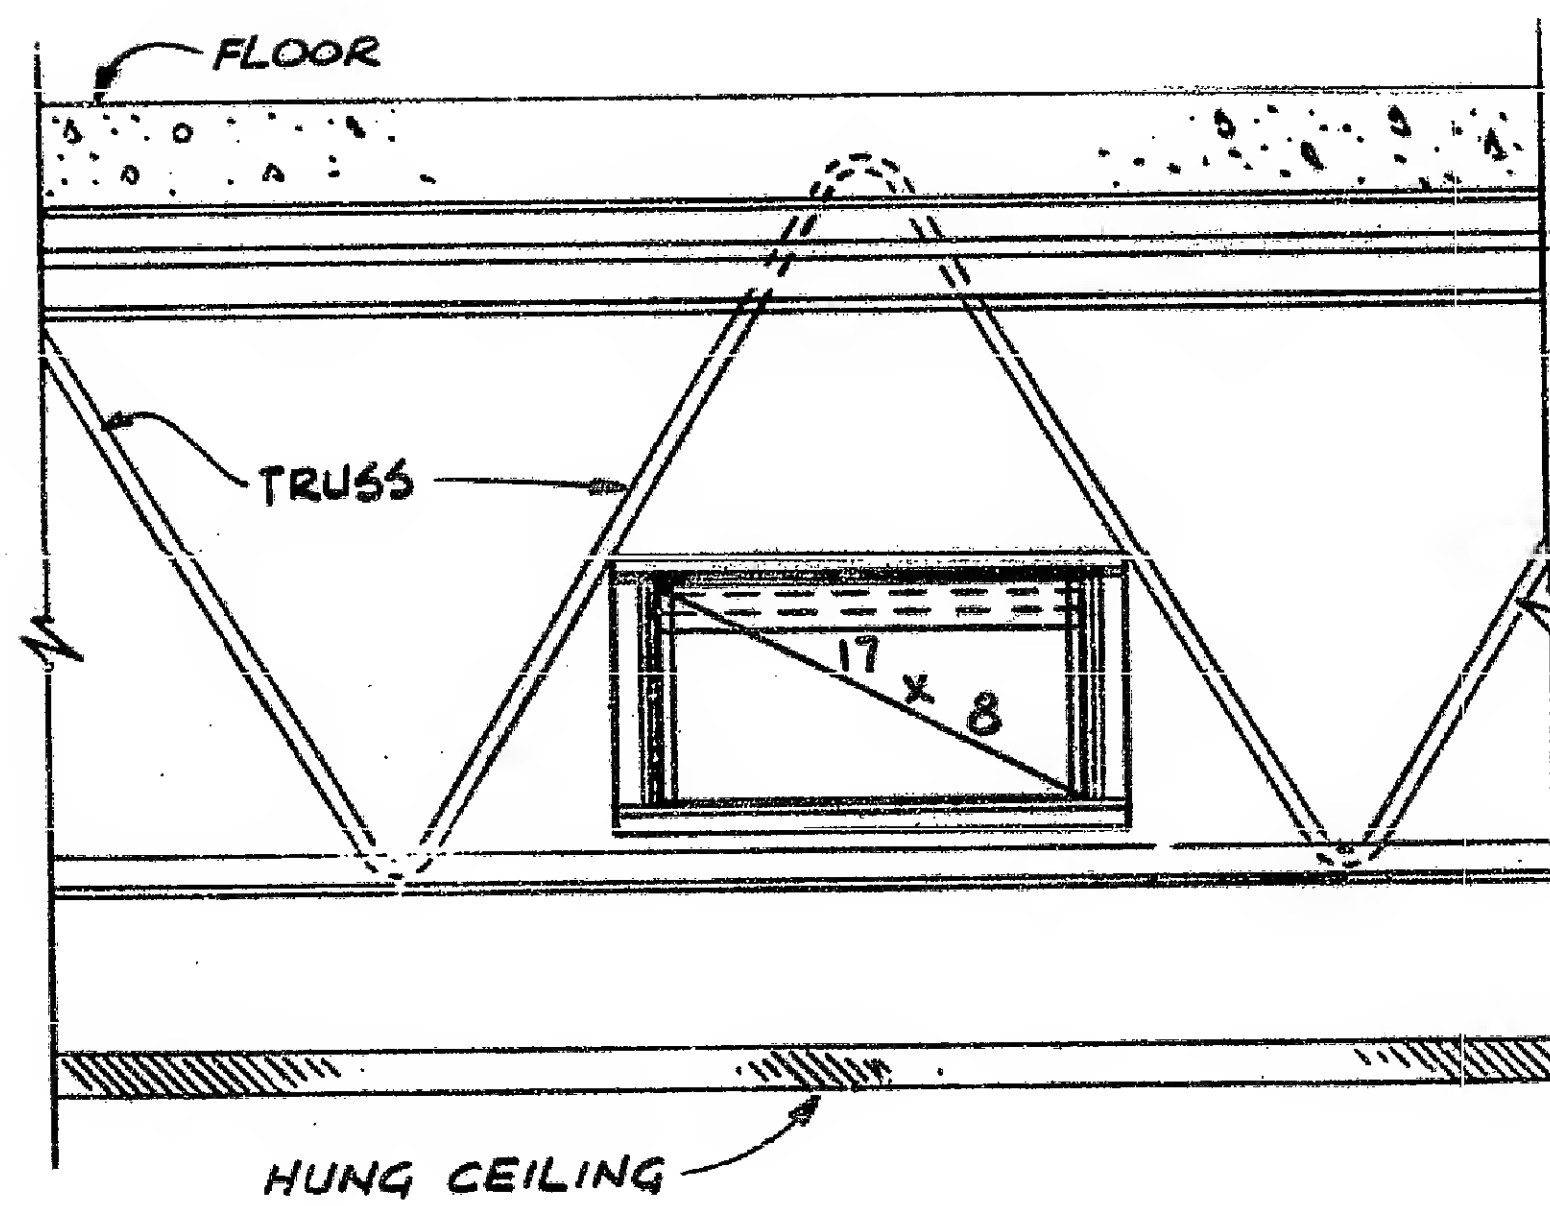

ELEVATION
DETAIL OF TRANSFER DUCT IN TRUSSES
WITH TYPE "A" FIRE DAMPER

RN DESIGNED J.W.R. DRAWN RN CHECKED A.D. IN CHARGE	REVISIONS					
	NO.	DATE	APPD.	DESCRIPTION	NO.	DATE

William J. Miller Jr.
CHIEF ENGINEER
William J. Miller Jr.
CHIEF MECHANICAL
ENGINEER

B. J. Miller
ENGINEER OF D
AIRPORTS & W
JULY 6,
DATE